CANK



KEY FACTS

INDOOR	10.000 m² total area (5 floors)
OUTDOOR	400 m² backyard
MAX. CAPACITY	500-600 PAX per floor

- ELEVATORS
- ELECTRICITY
- FIRE DETECTION
- 4,8 X 5,9 M MARKETING DISPLAY
- ESCALATORS
- BACKSTAGE
- 3,50/4,20 M CEILINGS

Welcome to our new temporary location in the heart of Berlin-Neukölln - directly on the gran boulevard. This time it's a department store, but without shopping! Check out the old C&A Kaufhaus in Berlin Neukölln. An abandoned apartment store with a architectural 80's touch and a unique look. A true Kiez icon.

CAPACITY

CONFERENCE	max. 500 PAX (row seating) L 1-4
GET TOGETHER	max. 700 PAX (mixed seating) L 1-4
DINNER	max. 3-400 PAX (seated) L 1-4
CONCERT	max. 400 PAX

SPACES

GROUNDFLOOR	1500 m²
LEVEL 1	1700 m²
LEVEL 2	1700 m²
LEVEL 3	1300 m²
LEVEL 4	1400 m²
UNDERGROUND	2000 m², appr. 50 Parking Lots

FACILITIES

ELECTRICITY	Groundfloor: 1x 63amp / 1x 32amp / 20 x Schuko	
	Level 1: 2x 63amp / 1x 32amp / 1x 16amp / 30 x Schuko	
	Level 2 :E02: 1x 32amp / 16amp / 30 x Schuko	
	Level 3: 1x 32amp / 25 x Schuko	
SOUND, LIGHT	upon request	
DELIVERY	Loading dock up to 7,5T	L:7m / H: 3,5m /B: 2,5m
STAGING	Stage Design/Equipment upon request	

MARKETING SPACE

AD SPACES	Multiple windows on groundfloor (≈ 2,5m x 4m)
	Billboard housewall H 4,8m / B 5,9m

PLEASE NOTE: ALL LEVELS CAN BE RENTED INDIVIDUALLY & SEPARATED.
ENTRANCE ON GROUND FLOOR – CONNECTION VIA ESCALATORS AND STAIRCASES.













INTER
VENTION
IN
PRO
GRESS





GROUND FLOOR

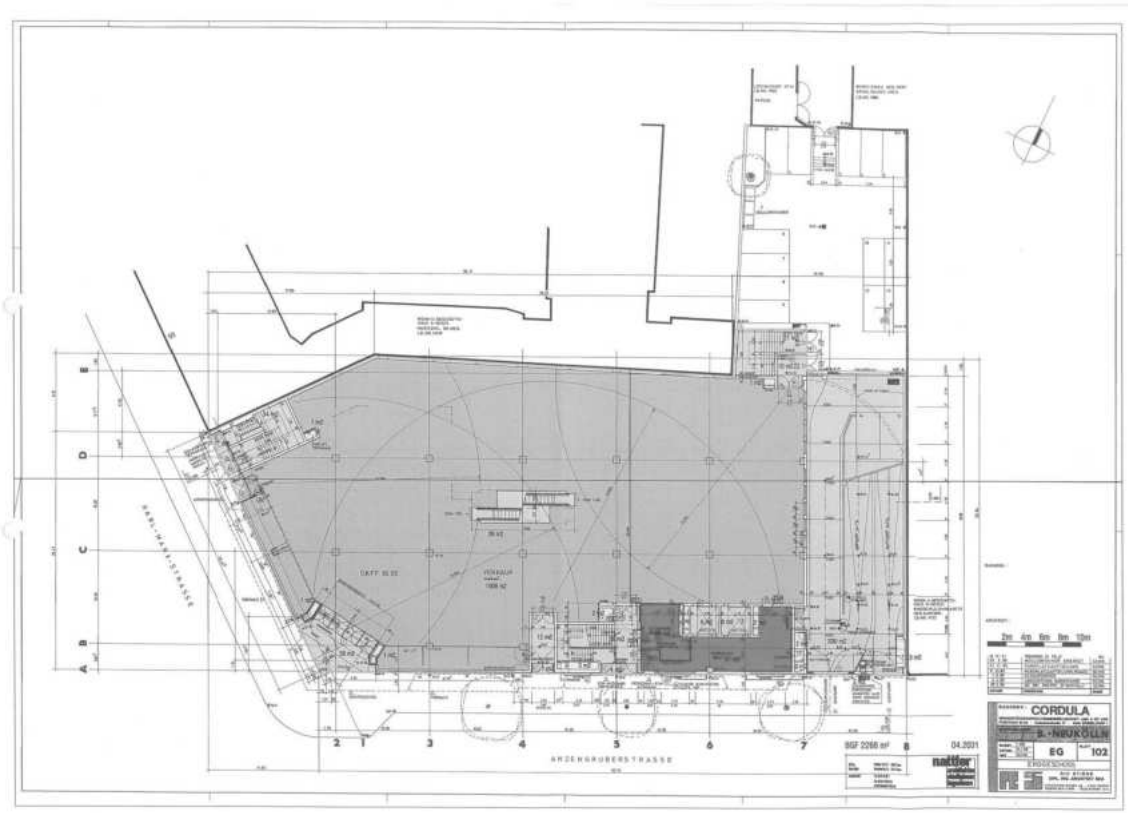


FIRST FLOOR

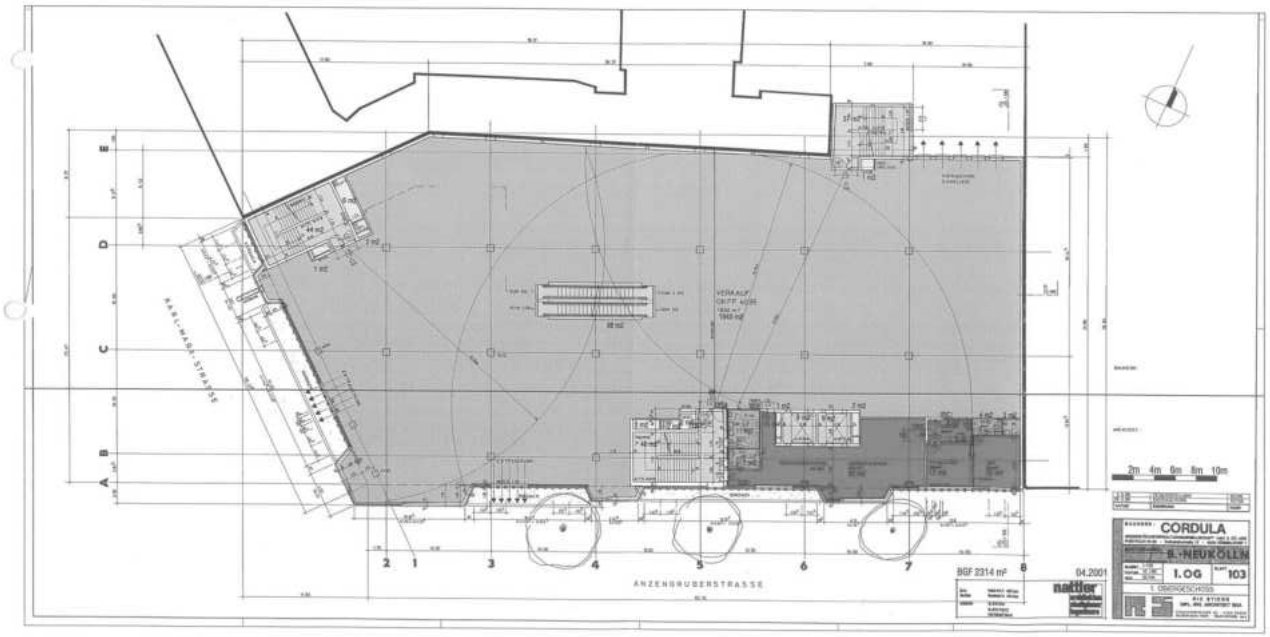


SECOND FLOOR

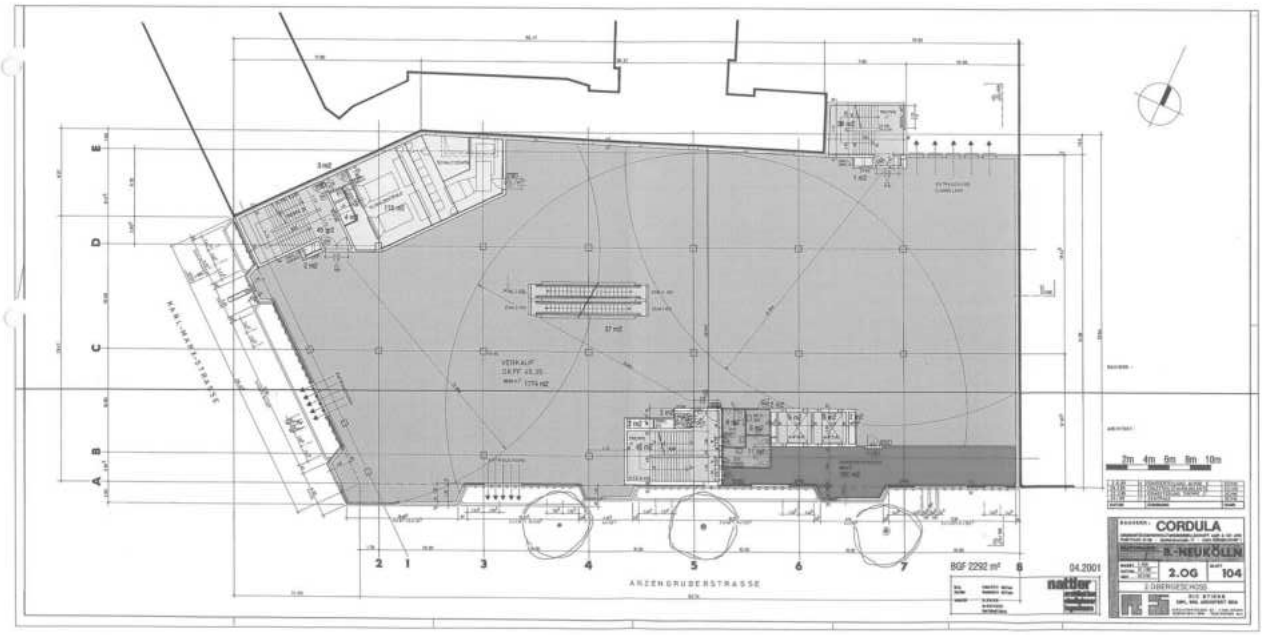


THIRD FLOOR

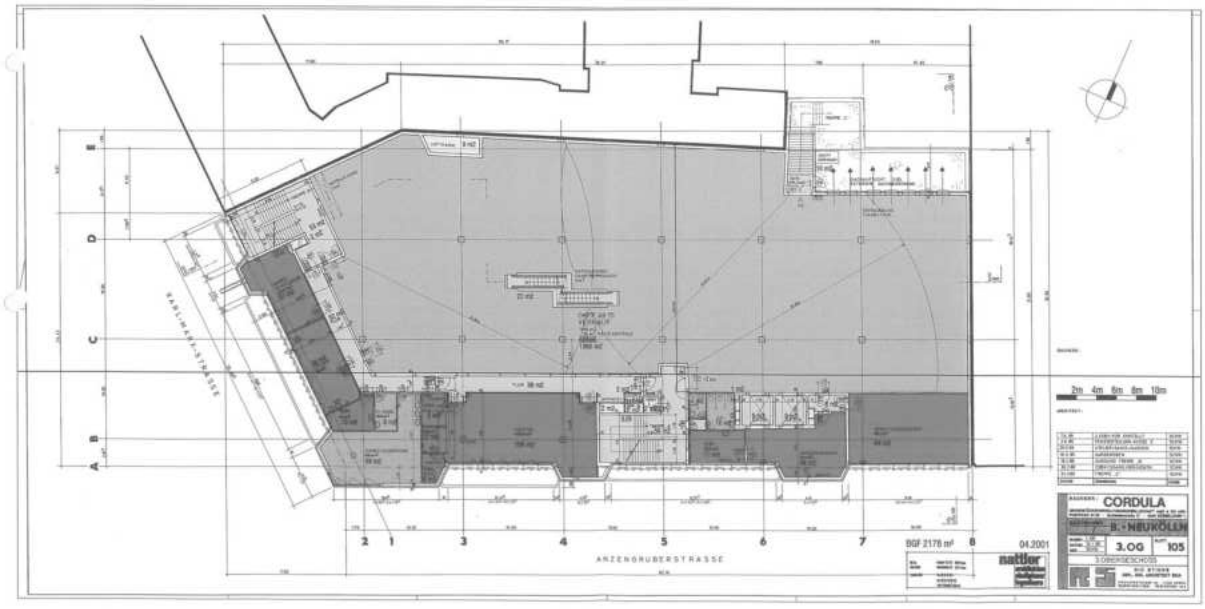

FOURTH FLOOR

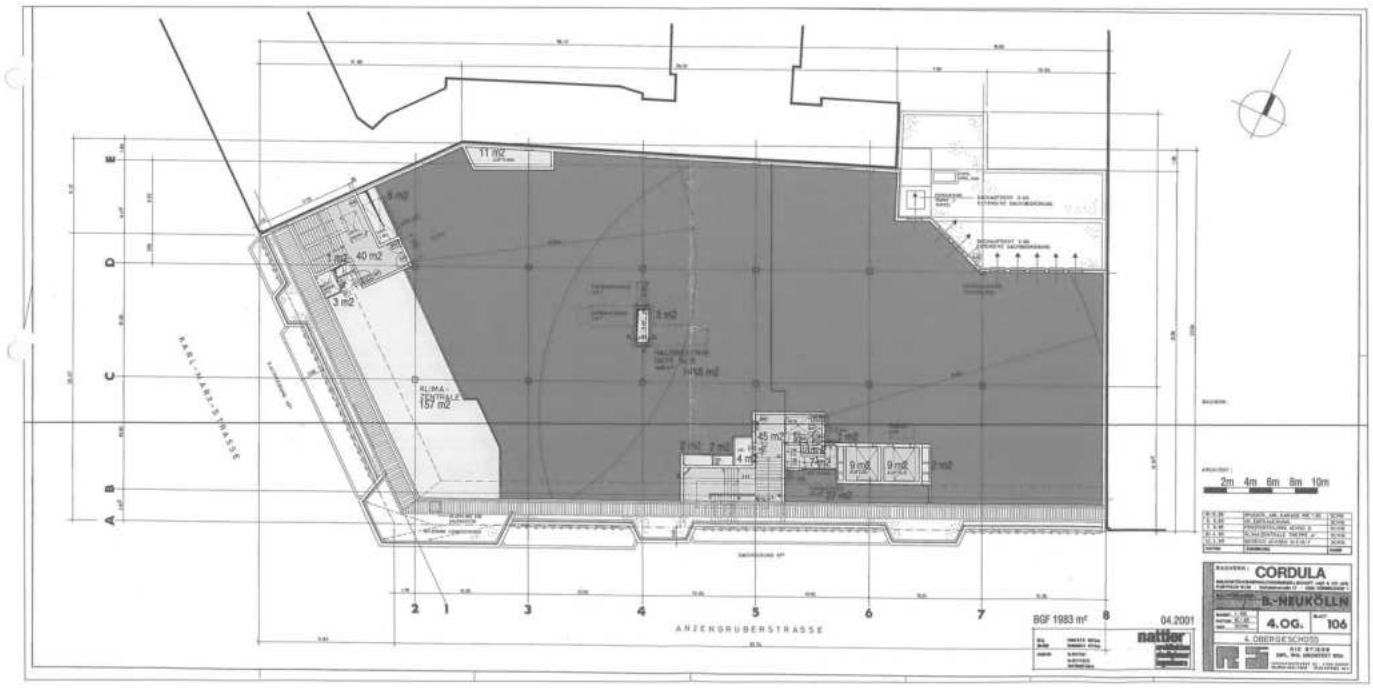

AREA

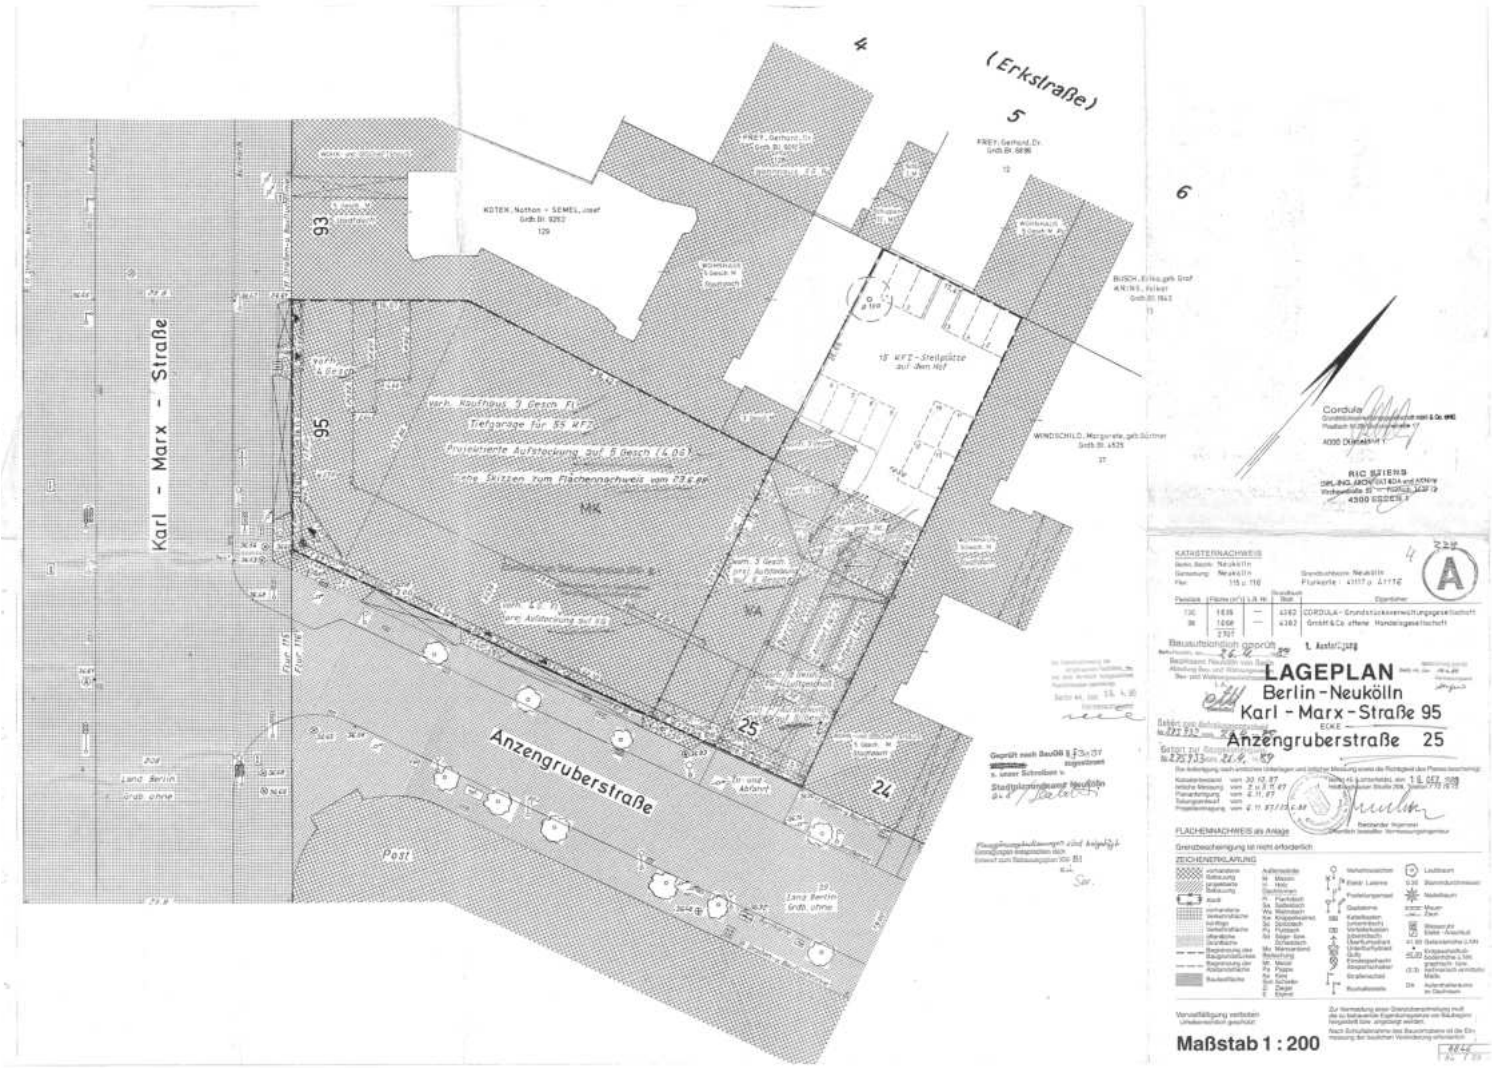
(Erkstraße)
Karl - Marx - Straße
Anzengruberstraße
93
95
25
24
MK
MA
LAGEPLAN
Berlin-Neukölln
Karl - Marx - Straße 95
ECKE
Anzengruberstraße 25
Maßstab 1 : 200